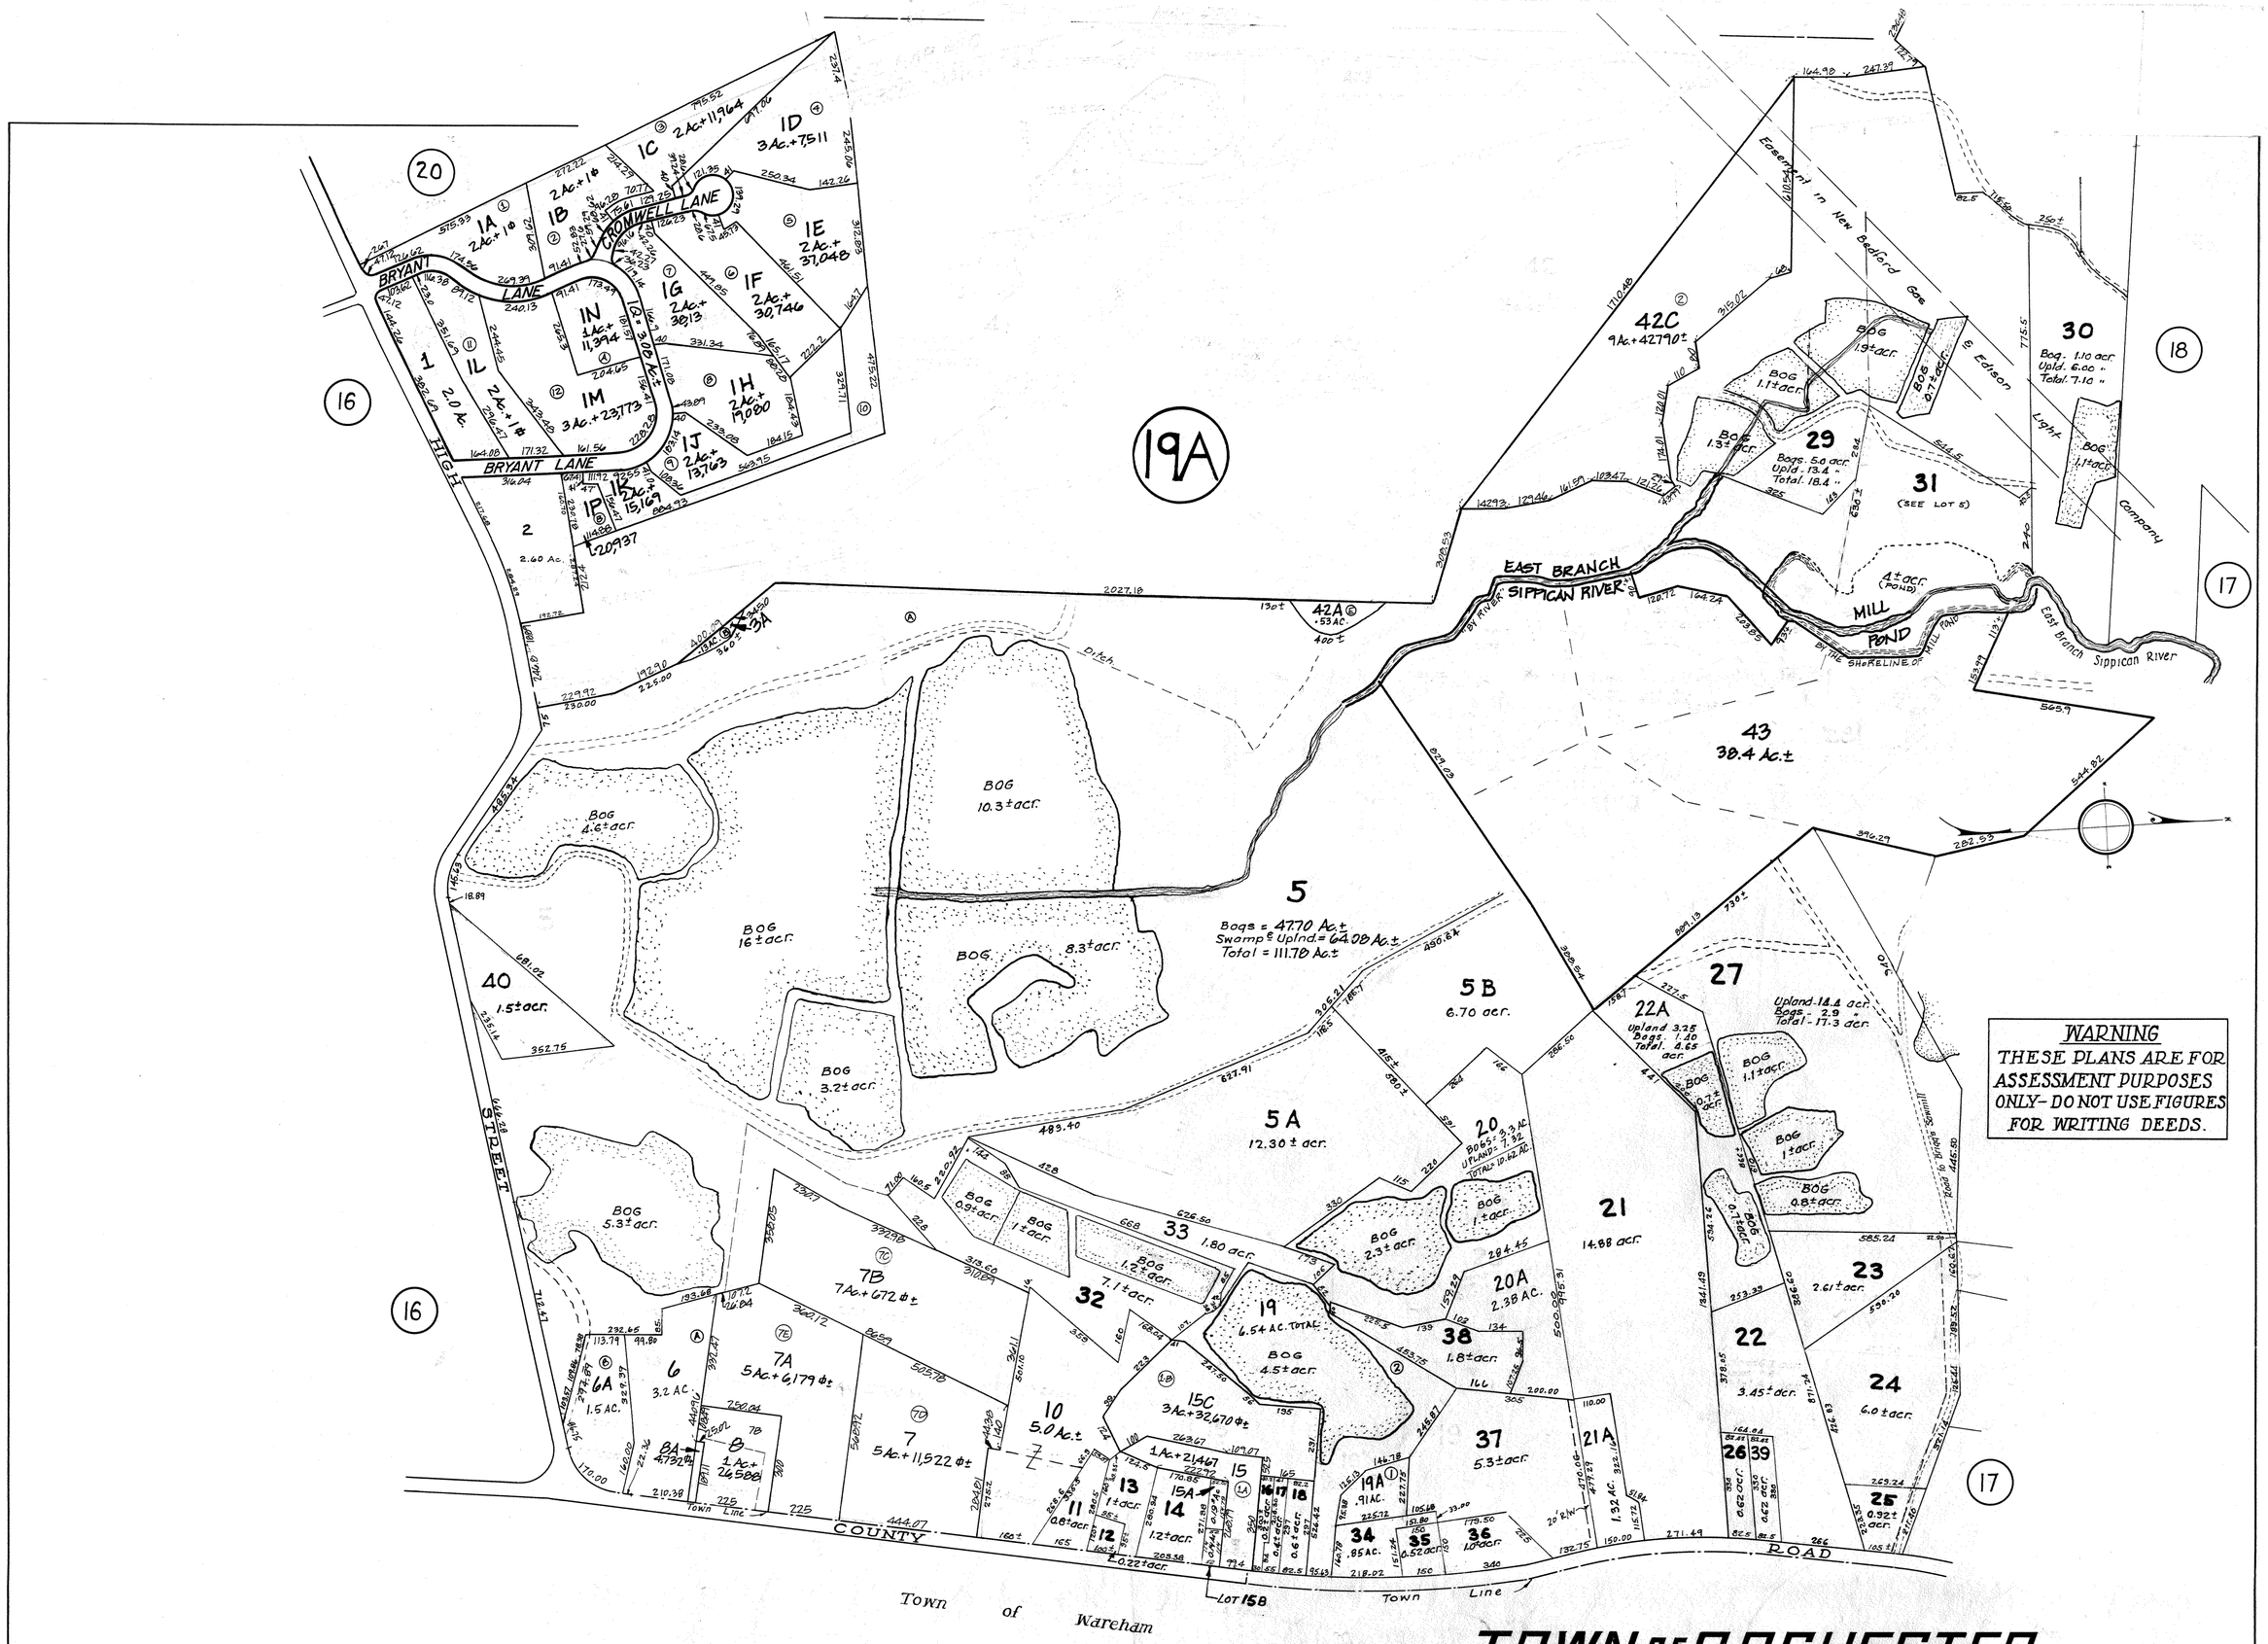

WARNING
THESE PLANS ARE FOR ASSESSMENT PURPOSES ONLY- DO NOT USE FIGURES FOR WRITING DEEDS.

REVISIONS AND ADDITIONS BY:
N. DOUGLAS SCHNEIDER & ASSOCIATES, INC.
PROFESSIONAL CIVIL ENGINEERS
1 COUNTY ROAD, P.O. BOX 480
MATTAPOISETT, MA. 02739
REVISED:
JUNE 16, 2003
JUNE 1, 2004
JUNE 21, 2006
JUNE 30, 2010
MAY 5, 2011

ALTERATIONS AND ADDITIONS:

Sept.	1959.	DEC.	1985
Feb.	1960.	DEC.	1994
DEC.	1970	JAN.	1995
DEC.	1976	DEC.	1998
DEC.	1977	SEE NEW REVISION LIST LEFT	
DEC.	1978		
DEC.	1979		
DEC.	1980		
DEC.	1981		
DEC.	1982		
DEC.	1983		

TOWN OF ROCHESTER
ASSESSORS PLANS

SCALE-1"=200'

1957

19

REVISED DEC 1968
TISSETTS ENGINEERING CORP
NEW BEDFORD, MASS.

ARTHUR C. THOMPSON INC.
ENG. + SUR. – MARION, MASS.