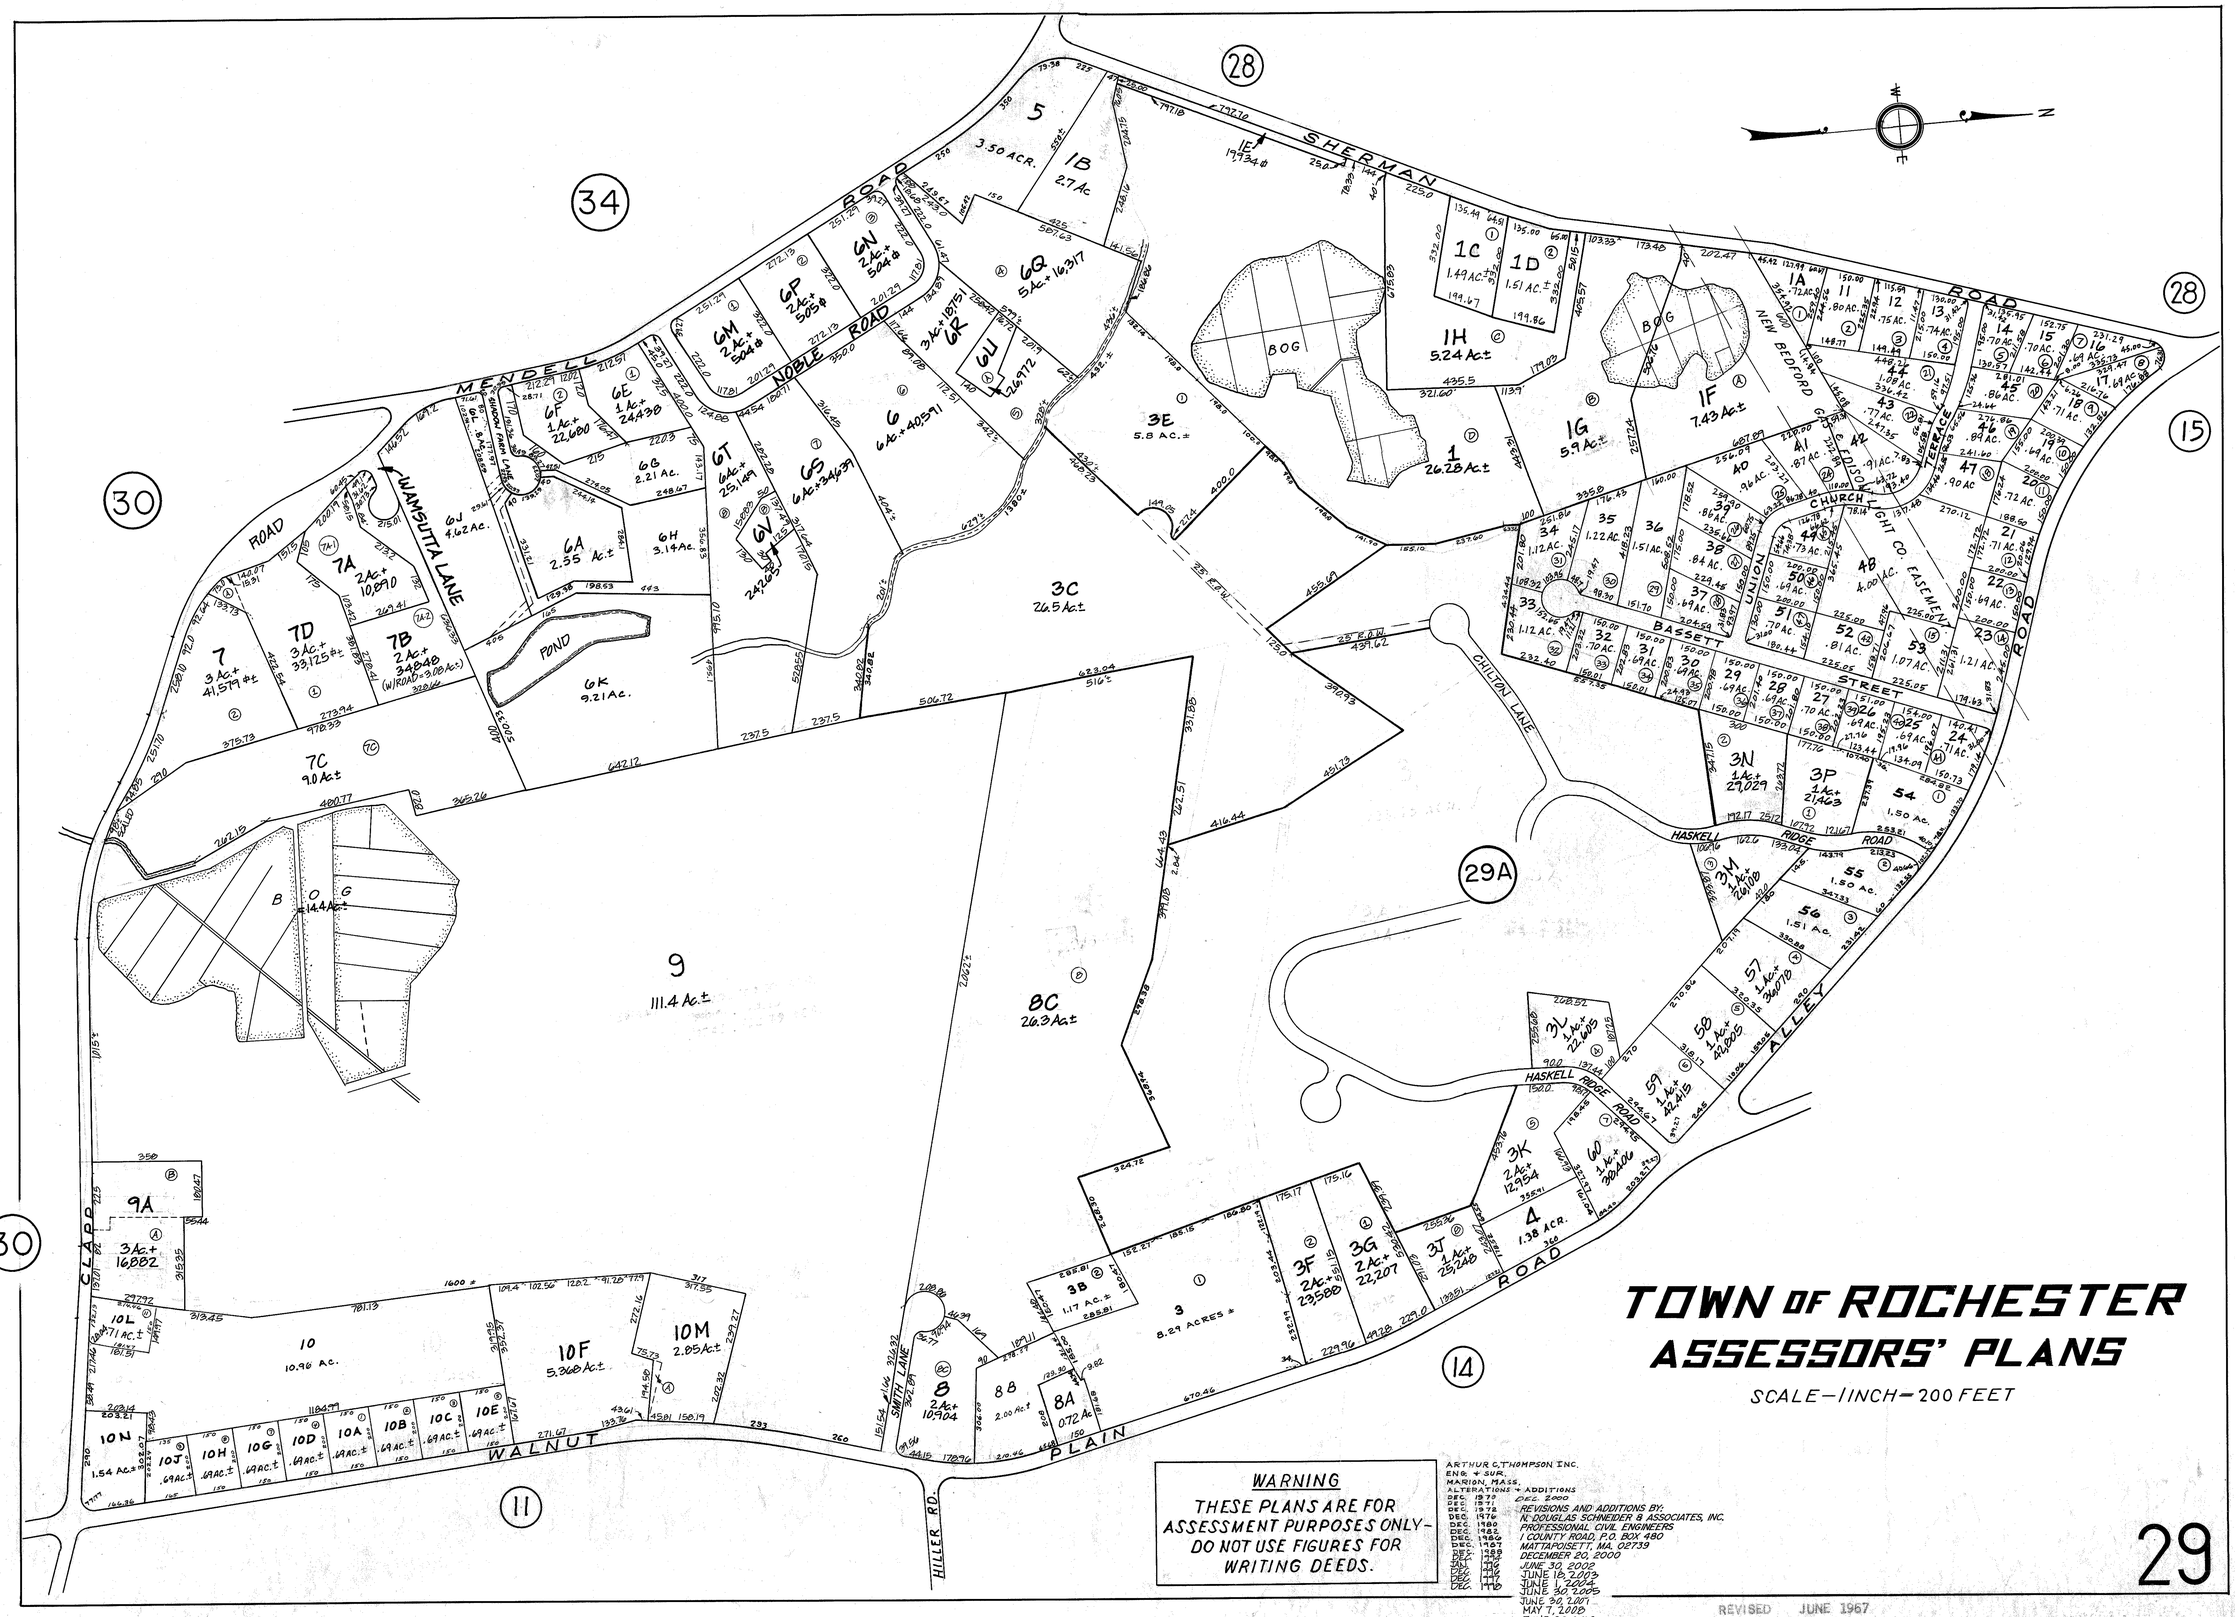

TOWN OF ROCHESTER
ASSESSORS' PLANS

SCALE—1 INCH = 200 FEET

WARNING
THESE PLANS ARE FOR ASSESSMENT PURPOSES ONLY—DO NOT USE FIGURES FOR WRITING DEEDS.

ARTHUR C. THOMPSON INC.
ENG. + SUR.
MARION, MASS.
ALTERATIONS + ADDITIONS
DEC. 1973
DEC. 1971
DEC. 1972
DEC. 1976
DEC. 1980
DEC. 1982
DEC. 1986
DEC. 1987
DEC. 1989
DEC. 1992
JUN. 1996
DEC. 1996
DEC. 1997
DEC. 1998
DEC. 2000
REVISIONS AND ADDITIONS BY:
N. DOUGLAS SCHNEIDER & ASSOCIATES, INC.
PROFESSIONAL CIVIL ENGINEERS
1 COUNTY ROAD, P.O. BOX 480
MATTAPOISETT, MA. 02739
DECEMBER 20, 2000
JUNE 30, 2002
JUNE 18, 2003
JUNE 1, 2004
JUNE 30, 2005
JUNE 30, 2007
MAY 7, 2008
JUNE 30, 2010
MAY 5, 2011

REVISED JUNE 1967
TUBETTS ENGINEERING CORP.
NEW BEDFORD, MASS.